CHRISTMAS ISLAND – IRPC

SECURITY SERVICES

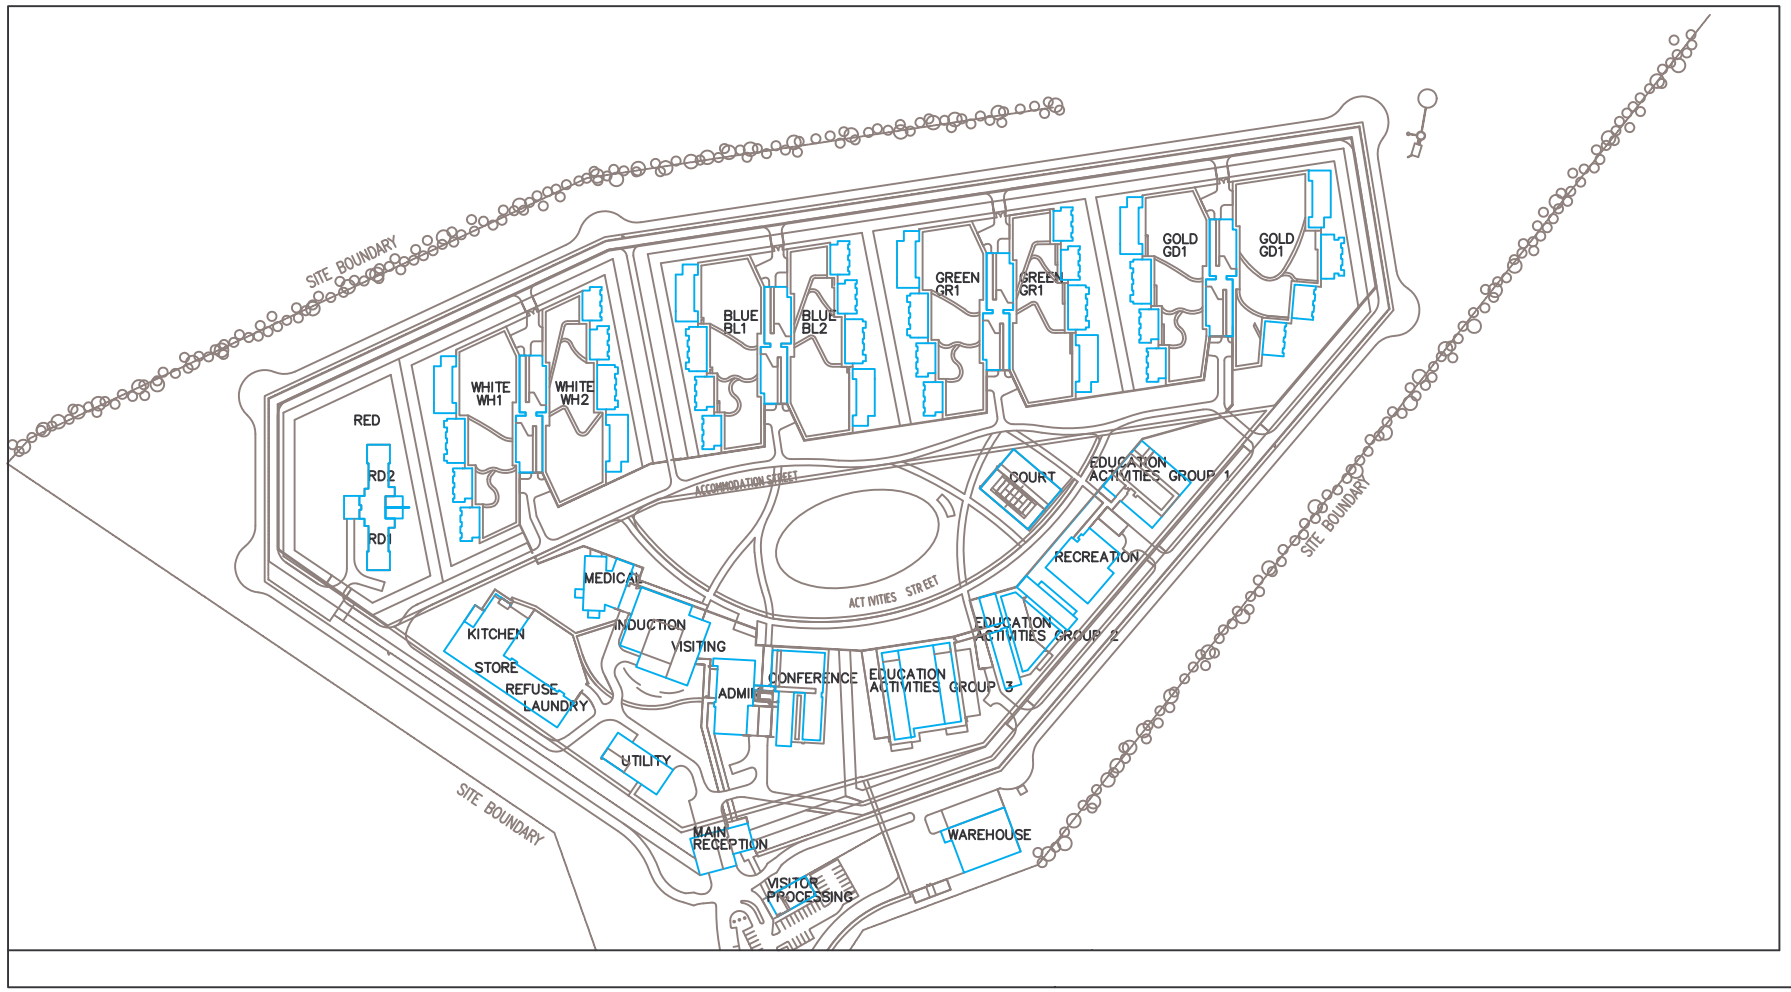

DRAWING REGISTER

XS1000	SITE	SECURITY SERVICES	COVER SHEET AND DRAWING REGISTER
XS1001	SITE	SECURITY SERVICES	LEGEND SHEET
XS1002	SITE	SECURITY SERVICES	COMPOUND LAYOUT
XS1003	SITE	SECURITY SERVICES	DRAWING NOT USED
XS1004	SITE	MICROWAVE DETAIL	Z1, Z2, Z3, Z13, Z14, Z15, Z16, MR
XS1005	SITE	MICROWAVE AND MICROPHONIC DETAIL	GN, GD, Z12
XS1006	SITE	MICROWAVE AND MICROPHONIC DETAIL	WH, BL, CF1
XS1007	SITE	MICROWAVE DETAIL	CF2 – CF8
XS1008	SITE	MICROWAVE DETAIL	RD, CF16
XS1010	SITE	SECURITY SERVICES	VOIP INTERCOM SCHEMATIC
XS1011	SITE	SECURITY SERVICES	SMS SCHEMATIC
XS1012	SITE	SECURITY SERVICES	CCTV SCHEMATIC
XS1013	SITE	SECURITY SERVICES	MASTER CONTROL ROOM & SECURE EQUIPMENT ROOM
XS1014	SITE	SECURITY SERVICES	CCR ROOM CONSOLE DETAILS
XS1015	SITE	SECURITY SERVICES	MICROWAVE EQUIPMENT
XS1016	SITE	SECURITY SERVICES	EQUIPMENT MOUNTING DETAILS
XS1017	SITE	SECURITY SERVICES	PIT DETAILS
XS1018	SITE	SECURITY SERVICES	DRAWING NOT USED
XS1019	SITE	SECURITY SERVICES	INTERCOM SCHEMATIC VOIP TYPICAL CONFIGURATION
XS1020	SITE	SECURITY SERVICES	DRAWING NOT USED
XS1021	SITE	SECURITY SERVICES	RELATIONSHIP BETWEEN HLI & LAN SCHEMATIC
XS1022	SITE	SECURITY SERVICES	LOCATOR BEACON MOUNTING DETAILS
XS1023	SITE	SECURITY SERVICES	GREEN HEART BARRIER INFRARED BEAM DETAILS-SHEET 1
XS1024	SITE	SECURITY SERVICES	GREEN HEART BARRIER INFRARED BEAM DETAILS-SHEET 2
XS1025	SITE	SECURITY SERVICES	GREEN HEART BARRIER INFRARED BEAM DETAILS-SHEET 3
XS1101	ADMINISTRATION	SECURITY SERVICES	BLOCK A
XS1102	ADMINISTRATION	SECURITY SERVICES	BLOCK A LOCATOR BEACONS
XS1201	KITCHEN/STORES/ LAUNDRY	SECURITY SERVICES	BLOCK K/S/L
XS1202	KITCHEN/STORES/ LAUNDRY	SECURITY SERVICES	BLOCK K/S/L LOCATOR BEACONS
XS1301	CONFERENCE CENTRE	SECURITY SERVICES	BLOCK C
XS1302	CONFERENCE CENTRE	SECURITY SERVICES	BLOCK C LOCATOR BEACONS
XS1401	EDUCATION/ ACTIVITIES GROUP 1	SECURITY SERVICES	BLOCK E1
XS1402	EDUCATION/ ACTIVITIES GROUP 1	SECURITY SERVICES	BLOCK E1 LOCATOR BEACONS
XS1501	EDUCATION/ ACTIVITIES GROUP 2	SECURITY SERVICES	BLOCK E2
XS1502	EDUCATION/ ACTIVITIES GROUP 2	SECURITY SERVICES	BLOCK E2 LOCATOR BEACONS
XS1601	EDUCATION/ ACTIVITIES GROUP 3	SECURITY SERVICES	BLOCK E3
XS1602	EDUCATION/ GROUP 3	SECURITY SERVICES	BLOCK E3
XS1701	ACCOM. FAMILY	SECURITY SERVICES	WH1/A & WH1/B (TYPICAL)
XS1702	ACCOM. FAMILY	SECURITY SERVICES	WH2/A & WH2/B (TYPICAL)
XS1801	ACCOM. FAMILY	SECURITY SERVICES	BLOCK GD2/A & B
XS1851	ACCOM. FAMILY	SECURITY SERVICES	BLOCK GN1/A & B, GN2/A&B, GD1/A&B
XS1901	ACCOM. GENERAL	SECURITY SERVICES	BLOCK WH1/C (TYPICAL)
XS1902	ACCOM. GENERAL	SECURITY SERVICES	BLOCK WH2/C (TYPICAL)
XS1905	ACCOM. GENERAL	SECURITY SERVICES	BLOCK GD2/C (TYPICAL)
XS2001	ACCOM. GENERAL	SECURITY SERVICES	BLOCK GD1/C, GN/1C, GN/2C (TYPICAL)
XS2201	CONTINGENCY ACCOMMODATION	SECURITY SERVICES	BLOCK WH1/D (TYPICAL)
XS2251	ACCOM. CENTRAL FACILITY	SECURITY SERVICES	BLOCK GOLD
XS2252	ACCOM. CENTRAL FACILITY	SECURITY SERVICES	BLOCK WHITE (TYPICAL)
XS2253	ACCOM. CENTRAL FACILITY	SECURITY SERVICES	BLOCK GOLD LOCATOR BEACONS
XS2254	ACCOM. CENTRAL FACILITY	SECURITY SERVICES	BLOCK WHITE (TYPICAL) LOCATOR BEACONS
XS2301	MEDICAL	SECURITY SERVICES	BLOCK M
XS2302	MEDICAL	SECURITY SERVICES	BLOCK M LOCATOR BEACONS
XS2303	MEDICAL	SECURITY SERVICES	BLOCK M PLANT LEVEL
XS2401	MAIN RECEPTION	SECURITY SERVICES	BLOCK MR
XS2402	MAIN RECEPTION	SECURITY SERVICES	BLOCK MR LOCATOR BEACONS
XS2403	MAIN RECEPTION	SECURITY SERVICES	BLOCK MR (UPPER LEVEL)
XS2404	MAIN RECEPTION	SECURITY SERVICES	BLOCK MR DETECTION SYSTEMS
XS2501	VISITOR PROCESSING	SECURITY SERVICES	BLOCK P
XS2601	VISITING/ INDUCTION	SECURITY SERVICES	BLOCK V/I
XS2602	VISITING/ INDUCTION	SECURITY SERVICES	BLOCK V/I LOCATOR BEACONS
XS2701	RECREATION	SECURITY SERVICES	BLOCK R
XS2702	RECREATION	SECURITY SERVICES	BLOCK R LOCATOR BEACONS
XS2801	RED 1 & RED 2 MANAGMENT	SECURITY SERVICES	BLOCK RD 20 BED (4 FAM. RMS)
XS2802	RED 1 & RED 2 MANAGMENT	SECURITY SERVICES	BLOCK RD LOCATOR BEACONS
XS2901	UTILITY	SECURITY SERVICES	BLOCK U
XS3001	WAREHOUSE	SECURITY SERVICES	BLOCK W
XS3100	ANCILLARY BUILDINGS	SECURITY SERVICES	BLOCK X1, X2 & X3

AMD	SUBJECT	INT	DATE
CD1	FIRST INTERIM ISSUE	M.W	06.08.04
CD2	SECOND INTERIM ISSUE	M.W	13.08.04
CD3	THIRD INTERIM ISSUE REVISED	M.W	24.08.04
CD4	SECOND INTERIM ISSUE UPDATE	M.W	13.09.04
CD5	PRELIMINARY ISSUE 3 UPDATE	M.W	05.10.04
CD6	ISSUE 3 ADDED DRAWINGS	M.W	18.10.04
CD7	FOURTH INTERIM ISSUE ADDED DRAWINGS	M.W	05.11.04
A	NO AMENDMENTS	M.W	10.12.04
B	CONSTRUCTION ISSUE DRAWING REGSTER REVISED.	M.W	24.03.05

ARCHITECT: Phillips Smith Conwell Architects
CIVIL: GHD
STRUCTURAL: Cardno Alexander Browne
HYDRAULICS/FIRE: GHD
FIRE ENGINEER: NDY
MECHANICAL: Hawkins Jenkins Ross
ELECTRICAL/FIRE: Webb Australia Group
COMM/SEC: Webb Australia Group
ACOUSTIC: Hyder Acoustics P/L
FOOD & BEV: Food Service Design
LANDSCAPE: Gamble McKinnon

WEB AUSTRALIA
CONSULTING ELECTRICAL ENGINEERS · MECHANICAL CONSULTANTS · LIGHTING CONSULTANTS
TECHNOLOGY CONSULTANTS · COMMUNICATIONS CONSULTANTS
WEBB AUSTRALIA GROUP (QLD) PTY LIMITED ACN 010 720 961
7 BARCOOM ROAD NEWSTEAD QLD 4006 AUSTRALIA
TELEPHONE 07 3358 2700 FACSIMILE 07 3358 2677 EMAIL brisbane@webbaustralia.com.au

CHRISTMAS ISLAND
IRPC
for
DEPARTMENT OF
FINANCE AND ADMINISTRATION

PHILLIPS SMITH CONWELL
ARCHITECTS
A.C.N. 009 866 862 PTY LTD
60 BERWICK STREET PO BOX 479
FORTITUDE VALLEY QLD 4006
PH: 07 32571167 FAX: 07 32571197

GROUP
SITE

DRAWING TITLE
COVER SHEET AND DRAWING REGISTER

SCALE
N.T.S.

PROJECT
4681

CONSULTANT
...

DRAWING No.
XS1000

AMENDMENT
B