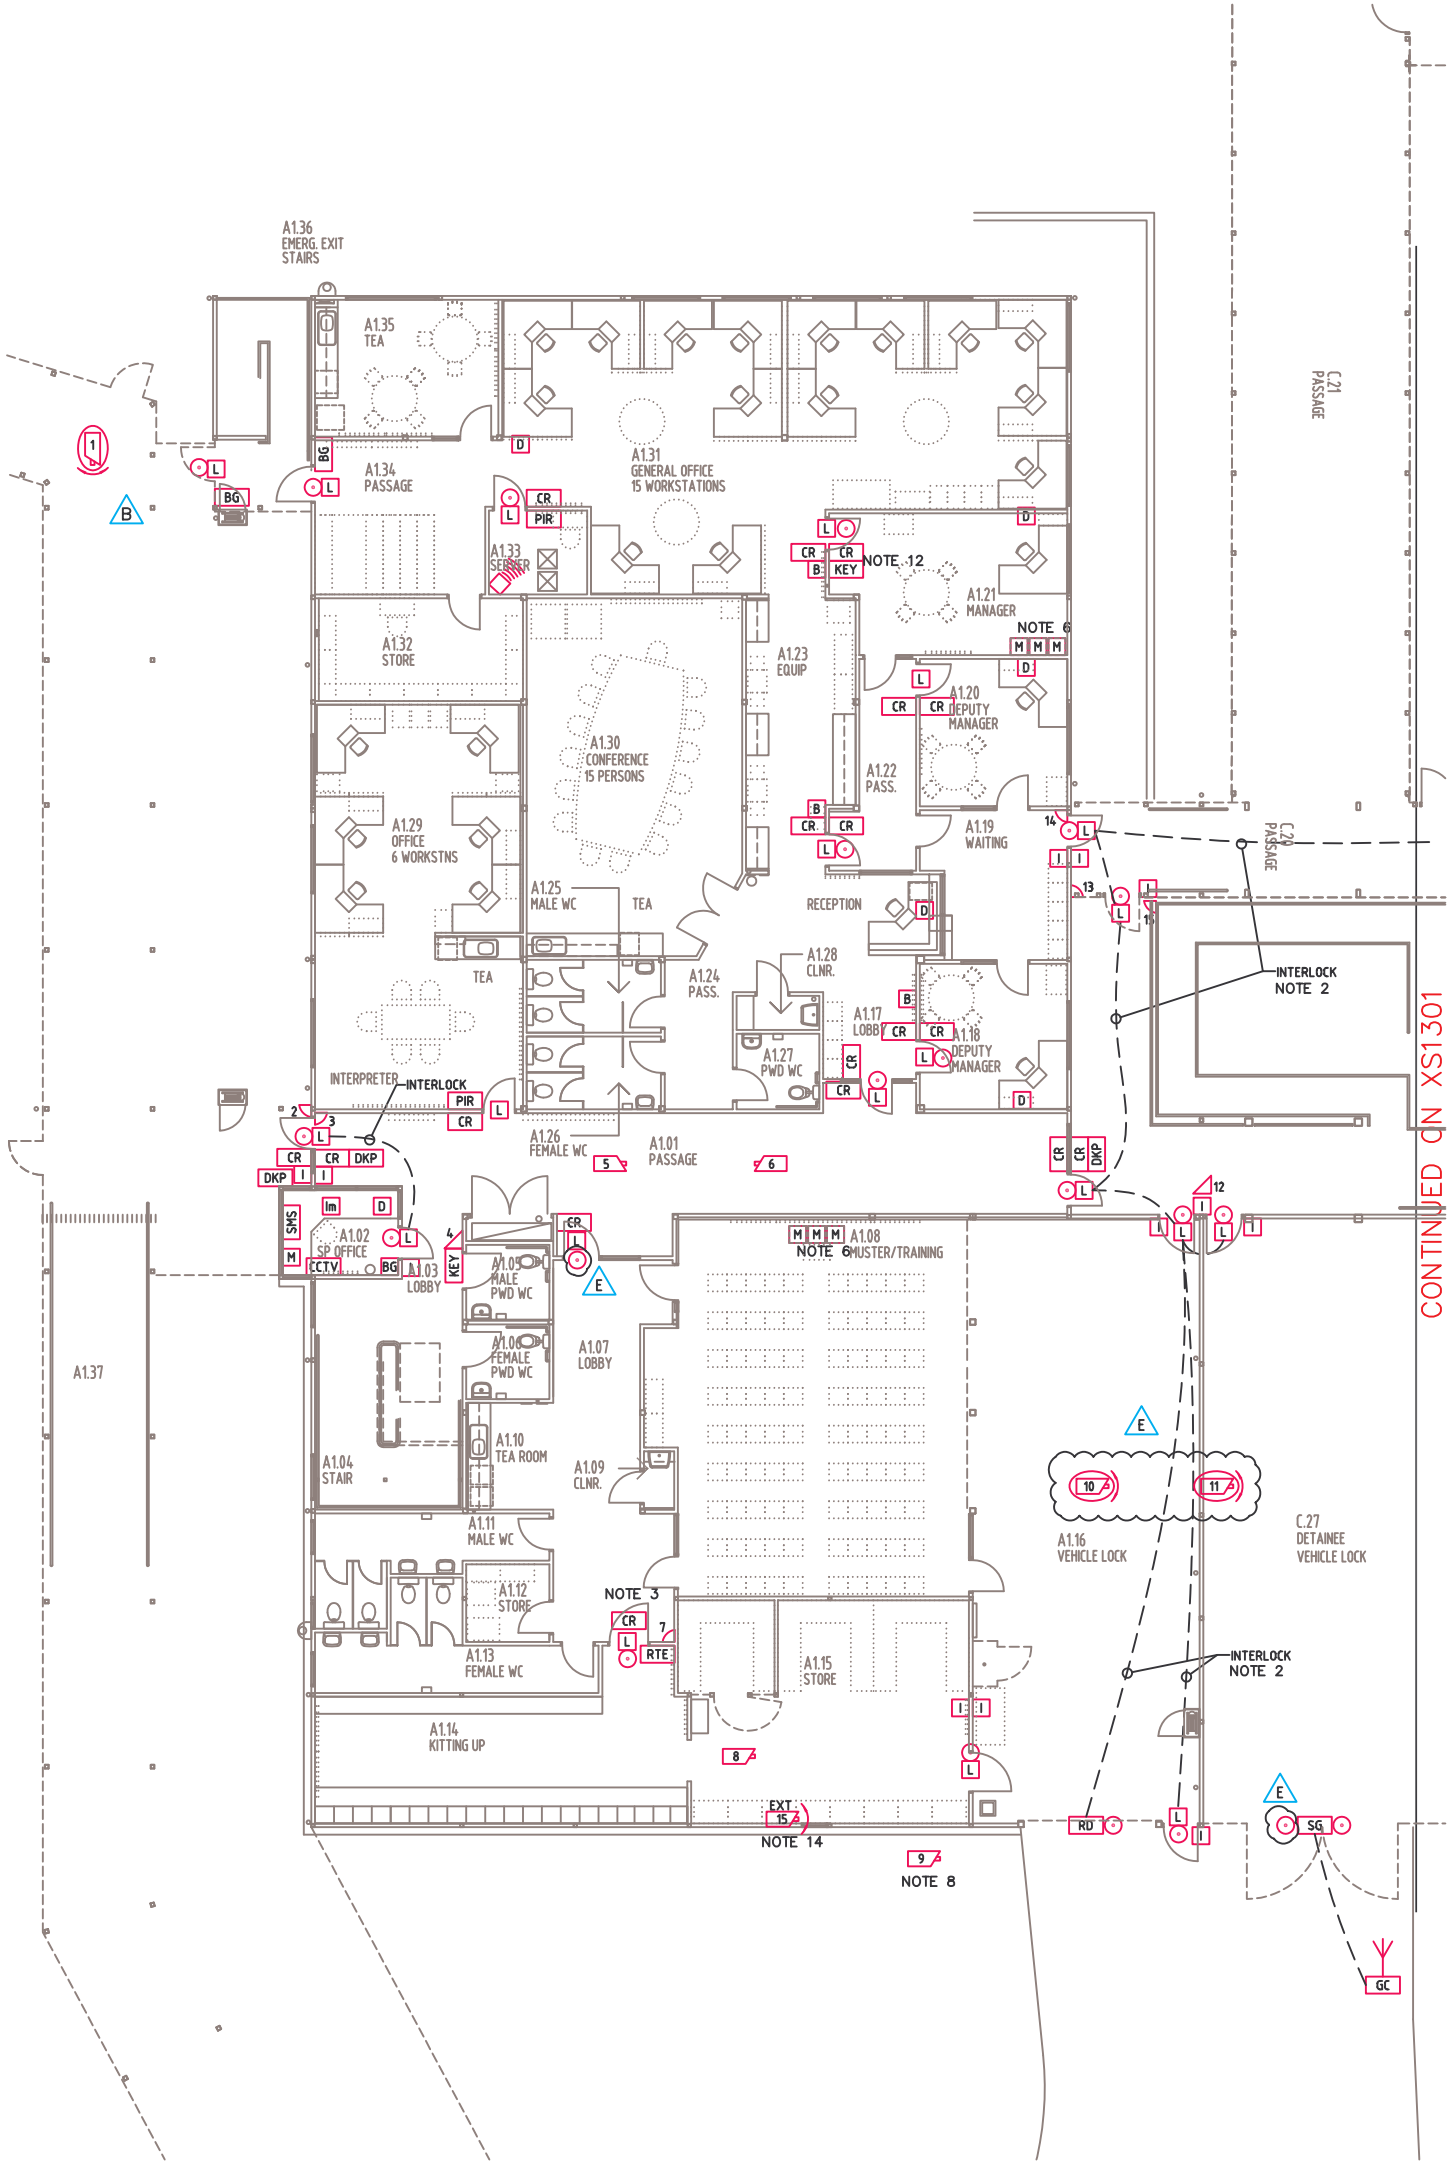

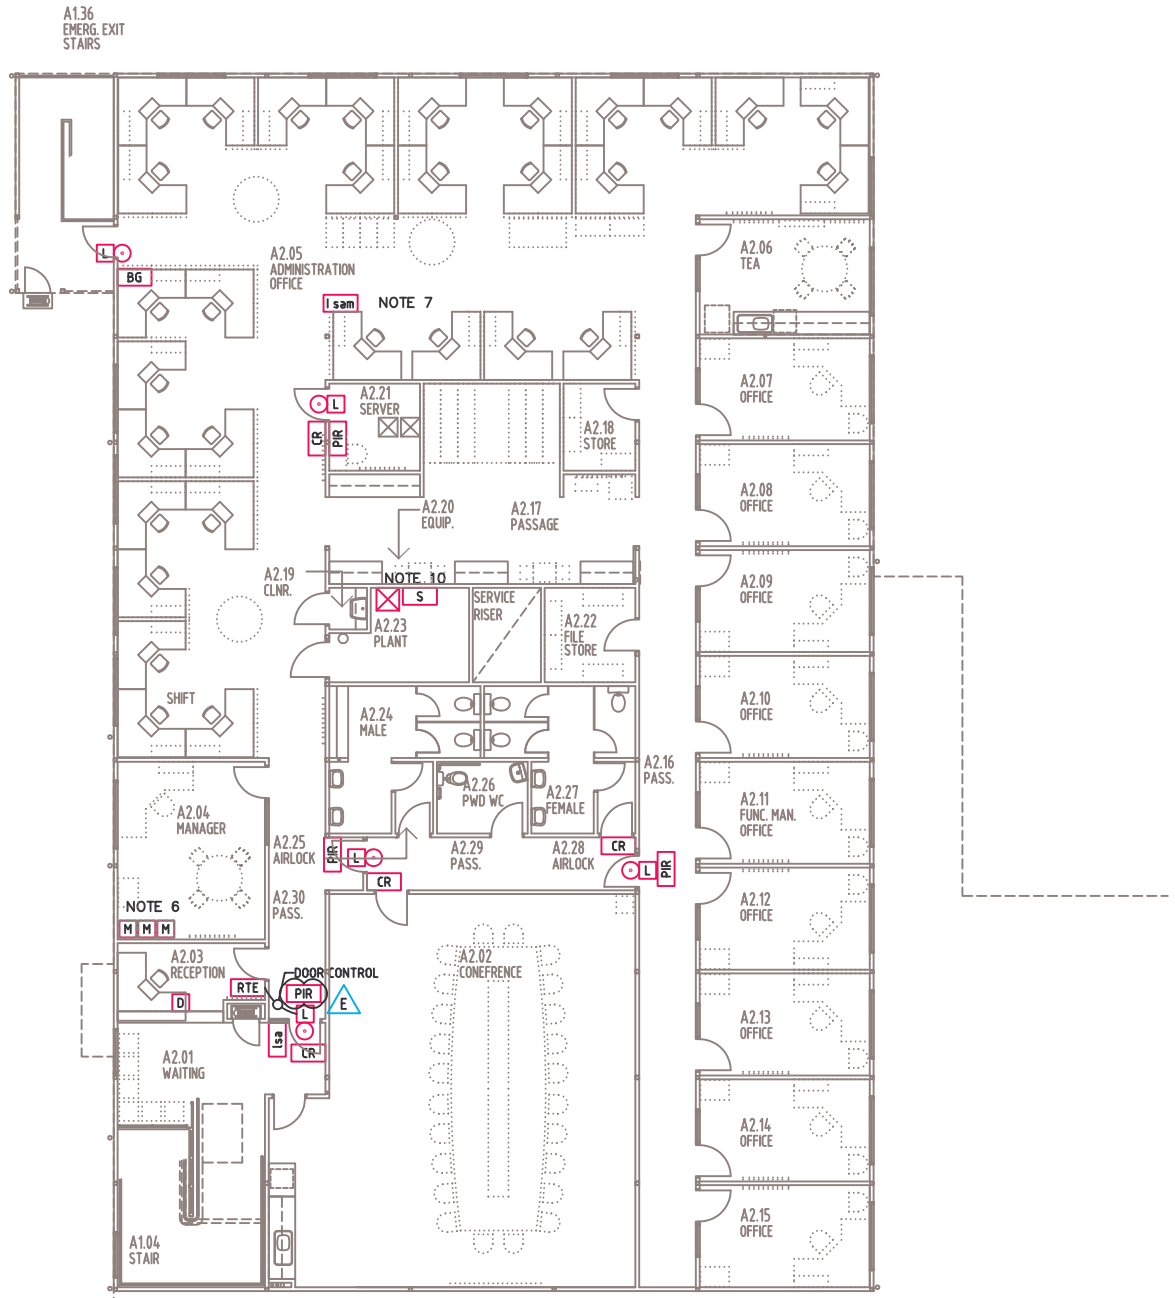

NOTES

1. EQUIPMENT LOCATIONS ARE INDICATIVE ONLY. REFER TO THE SPECIFICATION AND ARCHITECTURAL DRAWINGS IN CONJUNCTION WITH THIS DRAWING TO DETERMINE FINAL LOCATIONS. FINAL LOCATIONS MAY BE SUBJECT TO APPROVAL PRIOR TO INSTALLATION.
2. REFER TO SPECIFICATION FOR INTERLOCK REQUIREMENTS.
3. THESE CARD READERS ARE ONLY ACTIVE IN EMERGENCY SITUATIONS WHERE RAPID ACCESS TO KITTING UP ROOM IS REQUIRED.
4. CR'S AND I'S FOR MESH GATES SHALL BE CENTRALLY LOCATED AND SHARED WITH BOTH SIDES OF THE GATE.
6. THESE MONITORS IN PARALLEL WITH MAIN CCR ALARM MONITORS. (MONS 1,2 & 3)
7. STAND ALONE MASTER STATION FOR WAITING ROOM SLAVE STATION.
8. POSITION CAMERA TO VIEW VEHICLE GATES AND PEDESTRIAN GATES.
9. LOCATOR BEACONS SHOWN ON SEPARATE DWG.
10. PROVIDE SECURITY RACK AND/OR PANEL AS NECESSARY.
11. CONDUIT ACCESS SHOWN ON DWG XC1101.
12. CLASS C TYPE KEY SAFE.
13. REFER TO LOCK SCHEDULE FOR ELECTRIC LOCK DETAILS.
14. ROOF MOUNTED EXTERNAL PTZ.

0 2.5 5m
1:100 at A1 1:200 at A3

AMD	SUBJECT	INT	DATE
CD1	FIRST INTERIM ISSUE	M.W	06.08.04
CD2	SECOND INTERIM ISSUE	M.W	13.08.04
CD3	THIRD INTERIM ISSUE REVISED	M.W	24.08.04
CD4	SECOND INTERIM ISSUE UPDATE	M.W	13.09.04
CD5	PRELIMINARY ISSUE 3 ADDED NOTE 12 AND 13, 1 REED SWITCH REMOVE, 1 CARD READER REMOVE, 1 EXIT BUTTON REMOVE, 1 EXIT BUTTON ADDED, CHANGE MAGNETIC LOCK ELECTRIC LOCK	M.W	04.10.04
CD6	ISSUE 3 5 PIR, 3 CARD READER 3 REED SWITCH, 1 BG, 1 ELECTRIC LOCK ADDED. 1 INTERCOM AND 1 REED SWITCH REMOVED. NOTES 4 & 5 CHANGE	M.W	18.10.04
A	NO AMENDMENTS	M.W	10.12.04
B	CO-ORDINATION ISSUE EQUIPMENT RELOCATED	M.W	07.02.05
C	CONSTRUCTION ISSUE NO AMENDMENTS	M.W	14.02.05
D	CAMERA 15 ADDED TO ROOF & NOTE 14 ADDED.	M.W	16.02.05
E	ADDED 2 x REED SWITCH ADDED 1 x PIR. CAMERA 10 & 11 CHANGE DOME TYPE.	M.W	04.04.05

ARCHITECT: Phillips Smith Conwell Architects
CIVIL: GHD
STRUCTURAL: Cardno Alexander Browne
HYDRAULICS/FIRE: GHD
FIRE ENGINEER: NDY
MECHANICAL: Horekins Jenkins Rose
ELECTRICAL/FIRE: Webb Australia Group
COMM/SEC: Webb Australia Group
ACOUSTIC: Hyder Acoustics P/L
FOOD & BEV: Food Service Design
LANDSCAPE: Gamble McKinnon

WEB AUSTRALIA

PHILLIPS SMITH CONWELL
ARCHITECTS
A.C.N. 009 866 862 PTY LTD
60 BERWICK STREET PO BOX 479
FORTITUDE VALLEY QLD 4006
PH: 07 32571167 FAX: 07 32571197

CHRISTMAS ISLAND
IRPC
for
DEPARTMENT OF
FINANCE AND ADMINISTRATION

GROUP
ADMINISTRATION

DRAWING TITLE
SECURITY SERVICES
BLOCK A

SCALE	
1:100 at A1	
1:200 at A3	
PROJECT	CONSULTANT
4681	...
DRAWING No.	AMENDMENT
XS1101	E