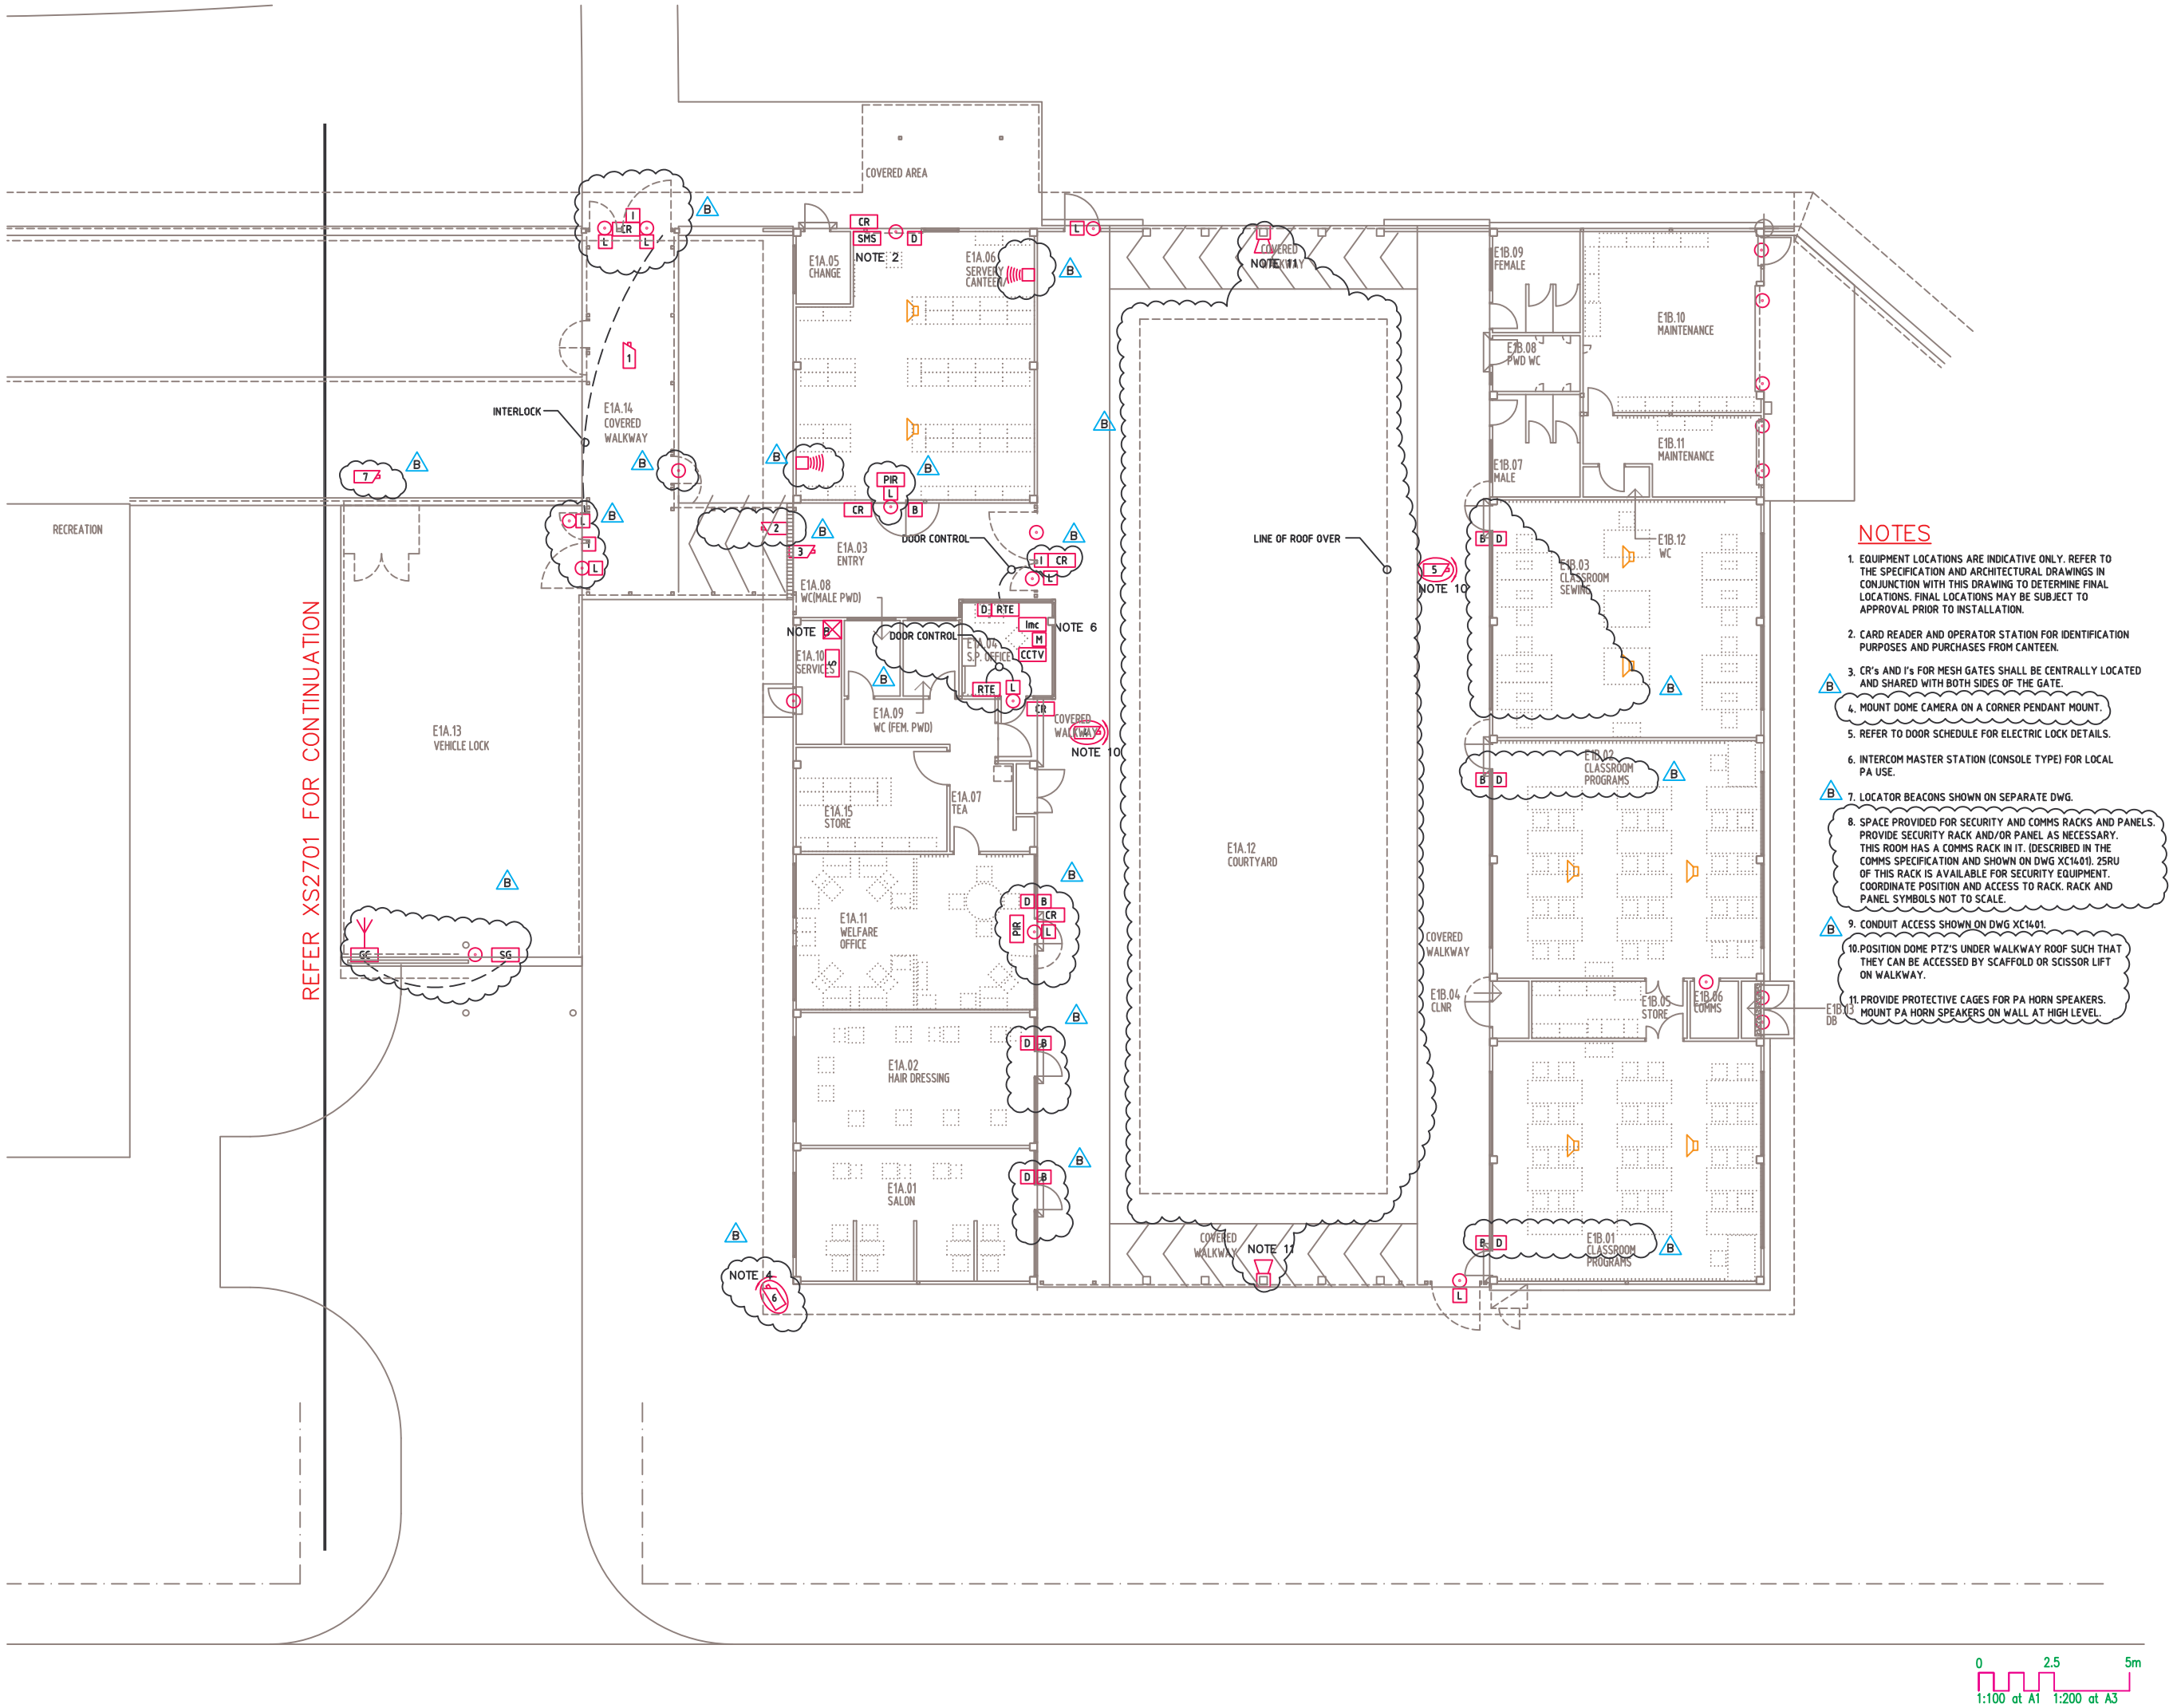

NOTES

1. EQUIPMENT LOCATIONS ARE INDICATIVE ONLY. REFER TO THE SPECIFICATION AND ARCHITECTURAL DRAWINGS IN CONJUNCTION WITH THIS DRAWING TO DETERMINE FINAL LOCATIONS. FINAL LOCATIONS MAY BE SUBJECT TO APPROVAL PRIOR TO INSTALLATION.
2. CARD READER AND OPERATOR STATION FOR IDENTIFICATION PURPOSES AND PURCHASES FROM CANTEEN.
3. CR's AND I's FOR MESH GATES SHALL BE CENTRALLY LOCATED AND SHARED WITH BOTH SIDES OF THE GATE.
4. MOUNT DOME CAMERA ON A CORNER PENDANT MOUNT.
5. REFER TO DOOR SCHEDULE FOR ELECTRIC LOCK DETAILS.
6. INTERCOM MASTER STATION (CONSOLE TYPE) FOR LOCAL PA USE.
7. LOCATOR BEACONS SHOWN ON SEPARATE DWG.
8. SPACE PROVIDED FOR SECURITY AND COMMS RACKS AND PANELS. PROVIDE SECURITY RACK AND/OR PANEL AS NECESSARY. THIS ROOM HAS A COMMS RACK IN IT. (DESCRIBED IN THE COMMS SPECIFICATION AND SHOWN ON DWG XC1401). 25RU OF THIS RACK IS AVAILABLE FOR SECURITY EQUIPMENT. COORDINATE POSITION AND ACCESS TO RACK. RACK AND PANEL SYMBOLS NOT TO SCALE.
9. CONDUIT ACCESS SHOWN ON DWG XC1401.
10. POSITION DOME PTZ'S UNDER WALKWAY ROOF SUCH THAT THEY CAN BE ACCESSED BY SCAFFOLD OR SCISSOR LIFT ON WALKWAY.
11. PROVIDE PROTECTIVE CAGES FOR PA HORN SPEAKERS. MOUNT PA HORN SPEAKERS ON WALL AT HIGH LEVEL.

AMD	SUBJECT	INT	DATE
CD1	FIRST INTERIM ISSUE	M.W	06.08.04
CD2	SECOND INTERIM ISSUE	M.W	13.08.04
CD3	THIRD INTERIM ISSUE REVISED	M.W	24.08.04
CD4	SECOND INTERIM ISSUE UPDATE	M.W	13.09.04
CD5	PRELIMINARY ISSUE 3 2 ELECTRIC LOCK ADDED, 2 MAGNETIC LOCK CHANGED ADDED NOTE 10	M.W	05.10.04
CD6	ISSUE 3 3 CR, 1 L, 6 REED SWITCH, 3 ALARM, 3 DURESS, 1 RTE, 2 PIR, 1 SMS & 2 DETECTOR ADDED. 4 REED SWITCH, 3 ALARM, 4 DURESS, 1 L, 2 CARD READER, AND 1 15A DELETED. NOTES CHANGED.	M.W	18.10.04
CD7	FOURTH INTERIM ISSUE 2 x REED SWITCHES RELOCATED	M.W	05.11.04
A	NO AMENDMENTS	M.W	10.12.04
B	COORDINATION ISSUE 1 x CAMERA, 1 x RS ADDED. NOTES 4, 10, 11 ADDED. NOTES 8 REVISED. LINE OF ROOF OVER ADDED, D, B, CAMERA, AND DETECTOR POSITIONS REVISED.	M.W	23.02.05
C	CONSTRUCTION ISSUE NO AMENDMENTS	M.W	02.03.05

ARCHITECT: Phillips Smith Conwell Architects
CIVIL: GHD
STRUCTURAL: Cardno Alexander Browne
HYDRAULICS/FIRE: GHD
FIRE ENGINEER: NDY
MECHANICAL: Hawkins Jenkins Ross
ELECTRICAL/FIRE: Webb Australia Group
COMM/SEC: Webb Australia Group
ACOUSTIC: Hyder Acoustics P/L
FOOD & BEV: Food Service Design
LANDSCAPE: Gamble McKinnon

WEB AUSTRALIA
CONSULTING ELECTRICAL ENGINEERS · MECHANICAL CONSULTANTS · LIGHTING CONSULTANTS
TECHNOLOGY CONSULTANTS · COMMUNICATION CONSULTANTS
WEBB AUSTRALIA GROUP (QLD) PTY LTD ABN 50 010 720 561
1 TERRACE ROAD MILTON QLD 4064 AUSTRALIA
TELEPHONE 61 7 3369 3333 FACSIMILE 61 7 3369 3007 EMAIL info@webbgroup.com.au

CHRISTMAS ISLAND IRPC

for

DEPARTMENT OF FINANCE AND ADMINISTRATION

PHILLIPS SMITH CONWELL
ARCHITECTS
A.C.N. 009 866 862 PTY LTD

60 BERWICK STREET PO BOX 479
FORTITUDE VALLEY QLD 4006
PH: 07 32571167 FAX: 07 32571197

GROUP
EDUCATION/ ACTIVITIES GROUP 1

DRAWING TITLE
SECURITY SERVICES BLOCK E1

SCALE
1:100 at A1
1:200 at A3

PROJECT 4681
CONSULTANT ...

DRAWING No. XS1401
AMENDMENT C